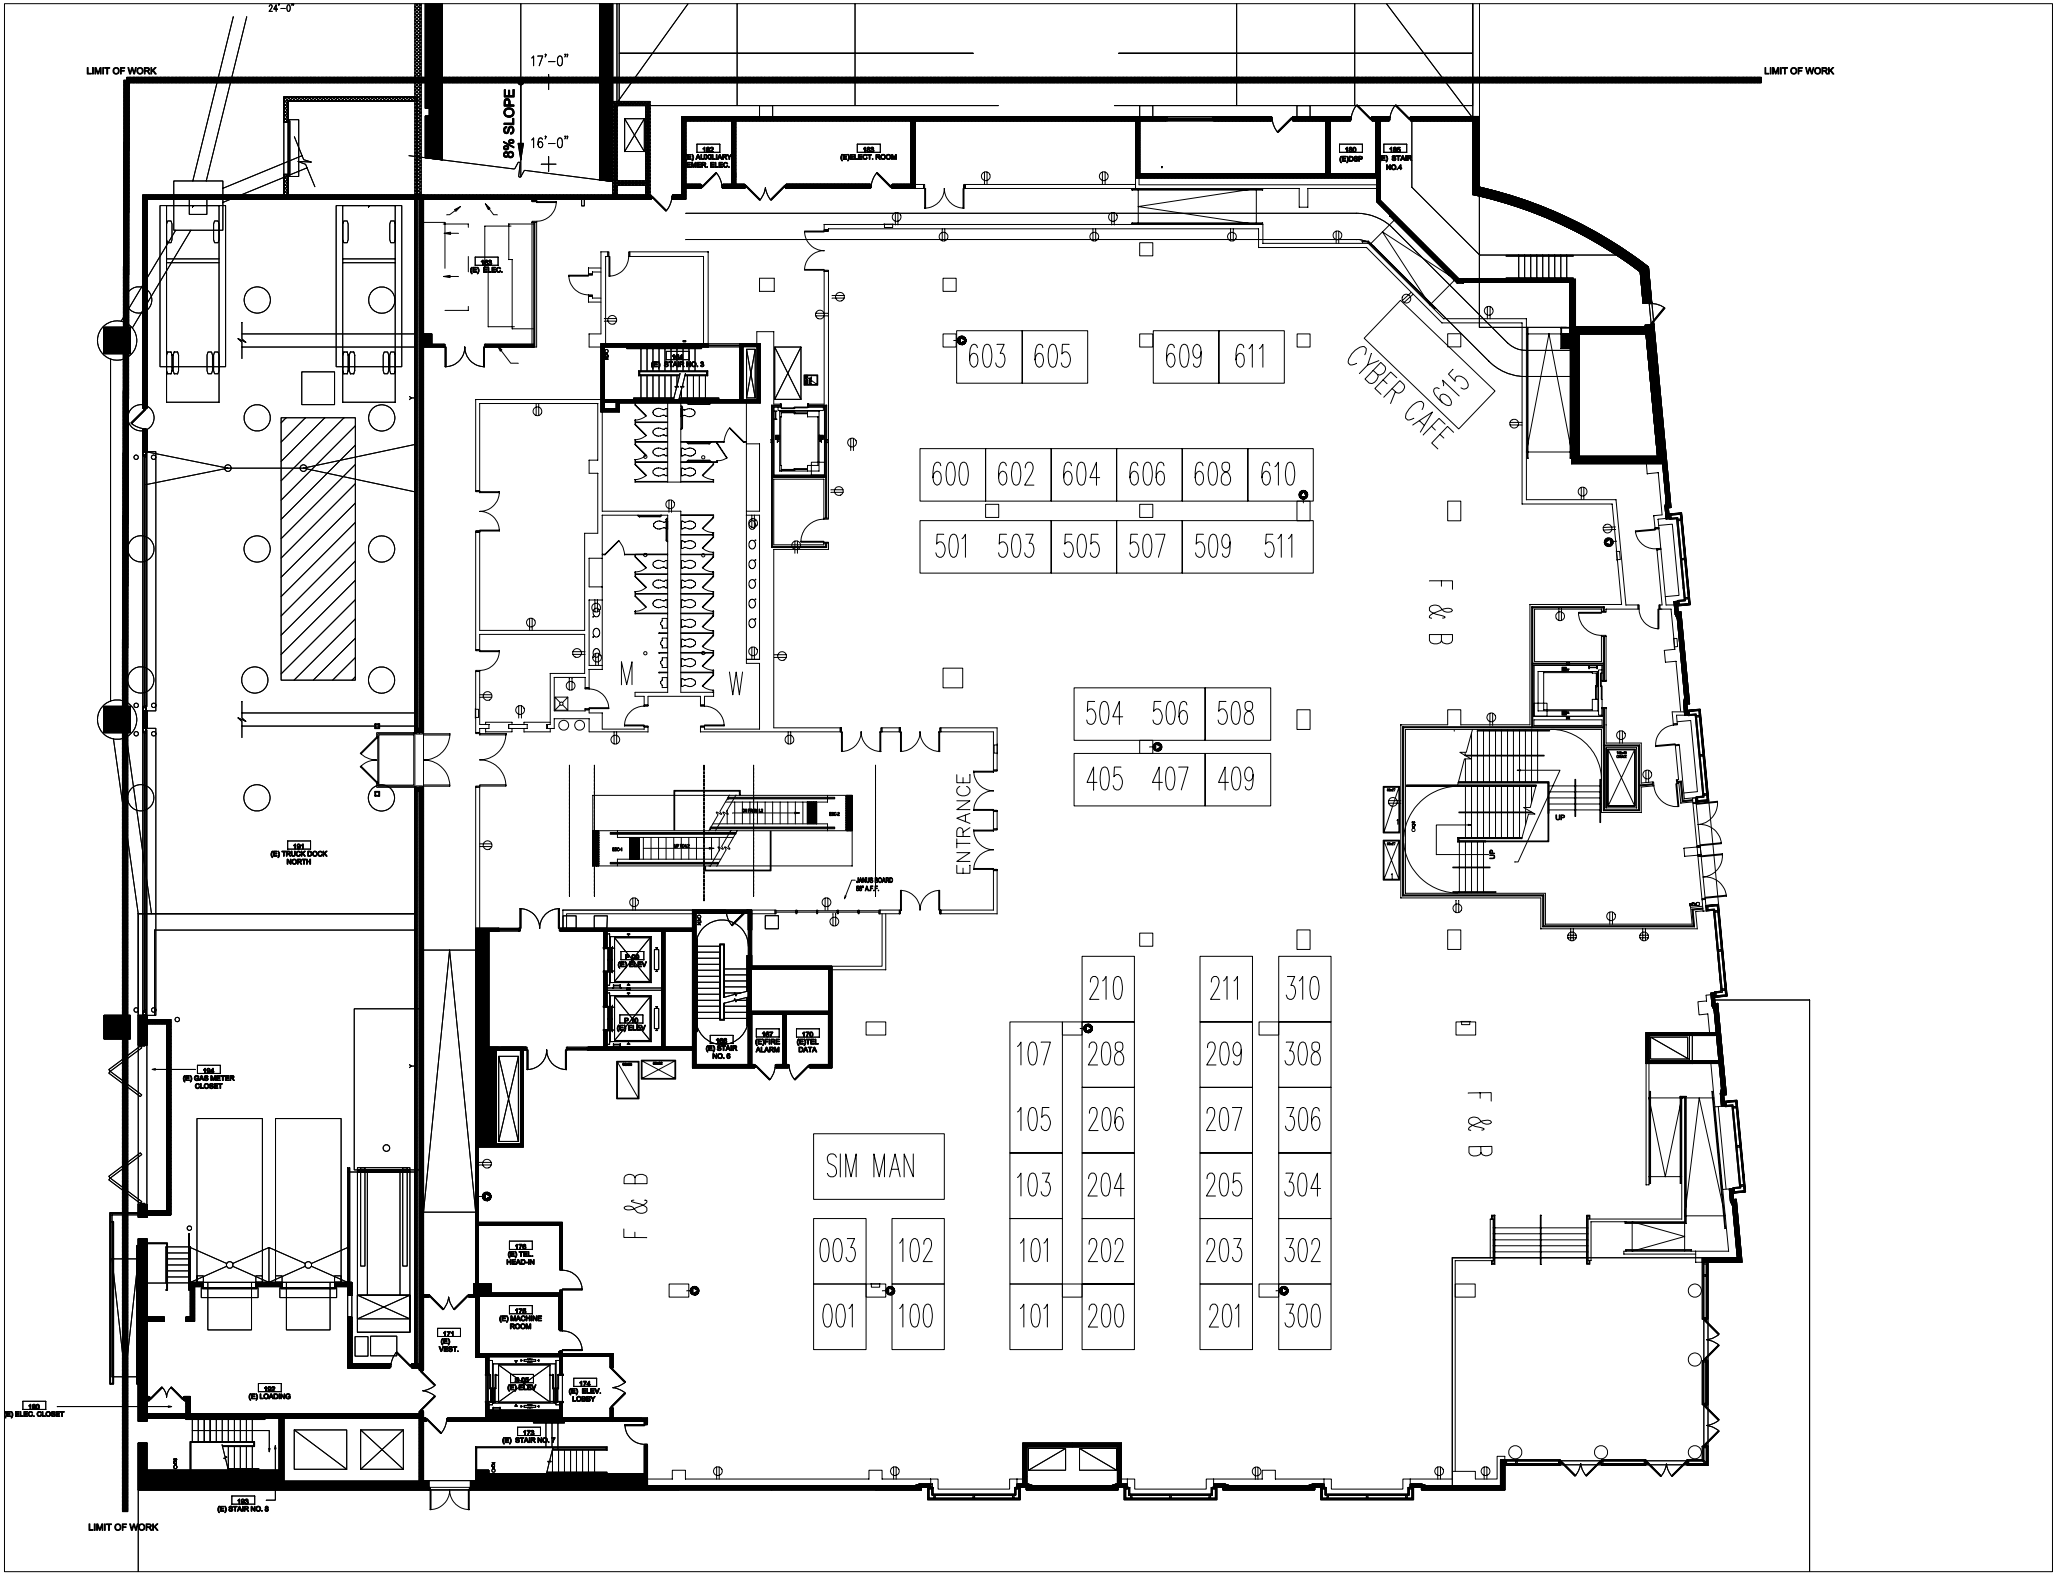
LIMIT OF WORK
LIMIT OF WORK
LIMIT OF WORK
24'-0"
17'-0"
16'-0"
8% SLOPE
(E) TRUCK DOCK NORTH
(E) GAS METER CLOSET
(E) LOADING
(E) ELEC. CLOSET
(E) STAIR NO. 8
(E) ELEC.
(E) STAIR NO. 3
(E) AUXILIARY EMER. ELEC.
(E) ELECT. ROOM
(E) DBP
(E) STAIR NO.4
M
W
ENTRANCE
HUB BOARD 8' A.F.F.
(E) ELEV.
(E) ELEV.
(E) STAIR NO. 6
EFFRE ALARM
(E) TEL DATA
(E) TEL HEAD-IN
(E) MACHINE ROOM
(E) VEST.
(E) ELEV.
(E) ELEV. LOBBY
(E) STAIR NO. 7
SIM MAN
003
102
001
100
F & B
F & B
F & B
CYBER CAFE
615
603
605
609
611
600
602
604
606
608
610
501
503
505
507
509
511
504
506
508
405
407
409
210
211
310
107
208
209
308
105
206
207
306
103
204
205
304
101
202
203
302
101
200
201
300
UP